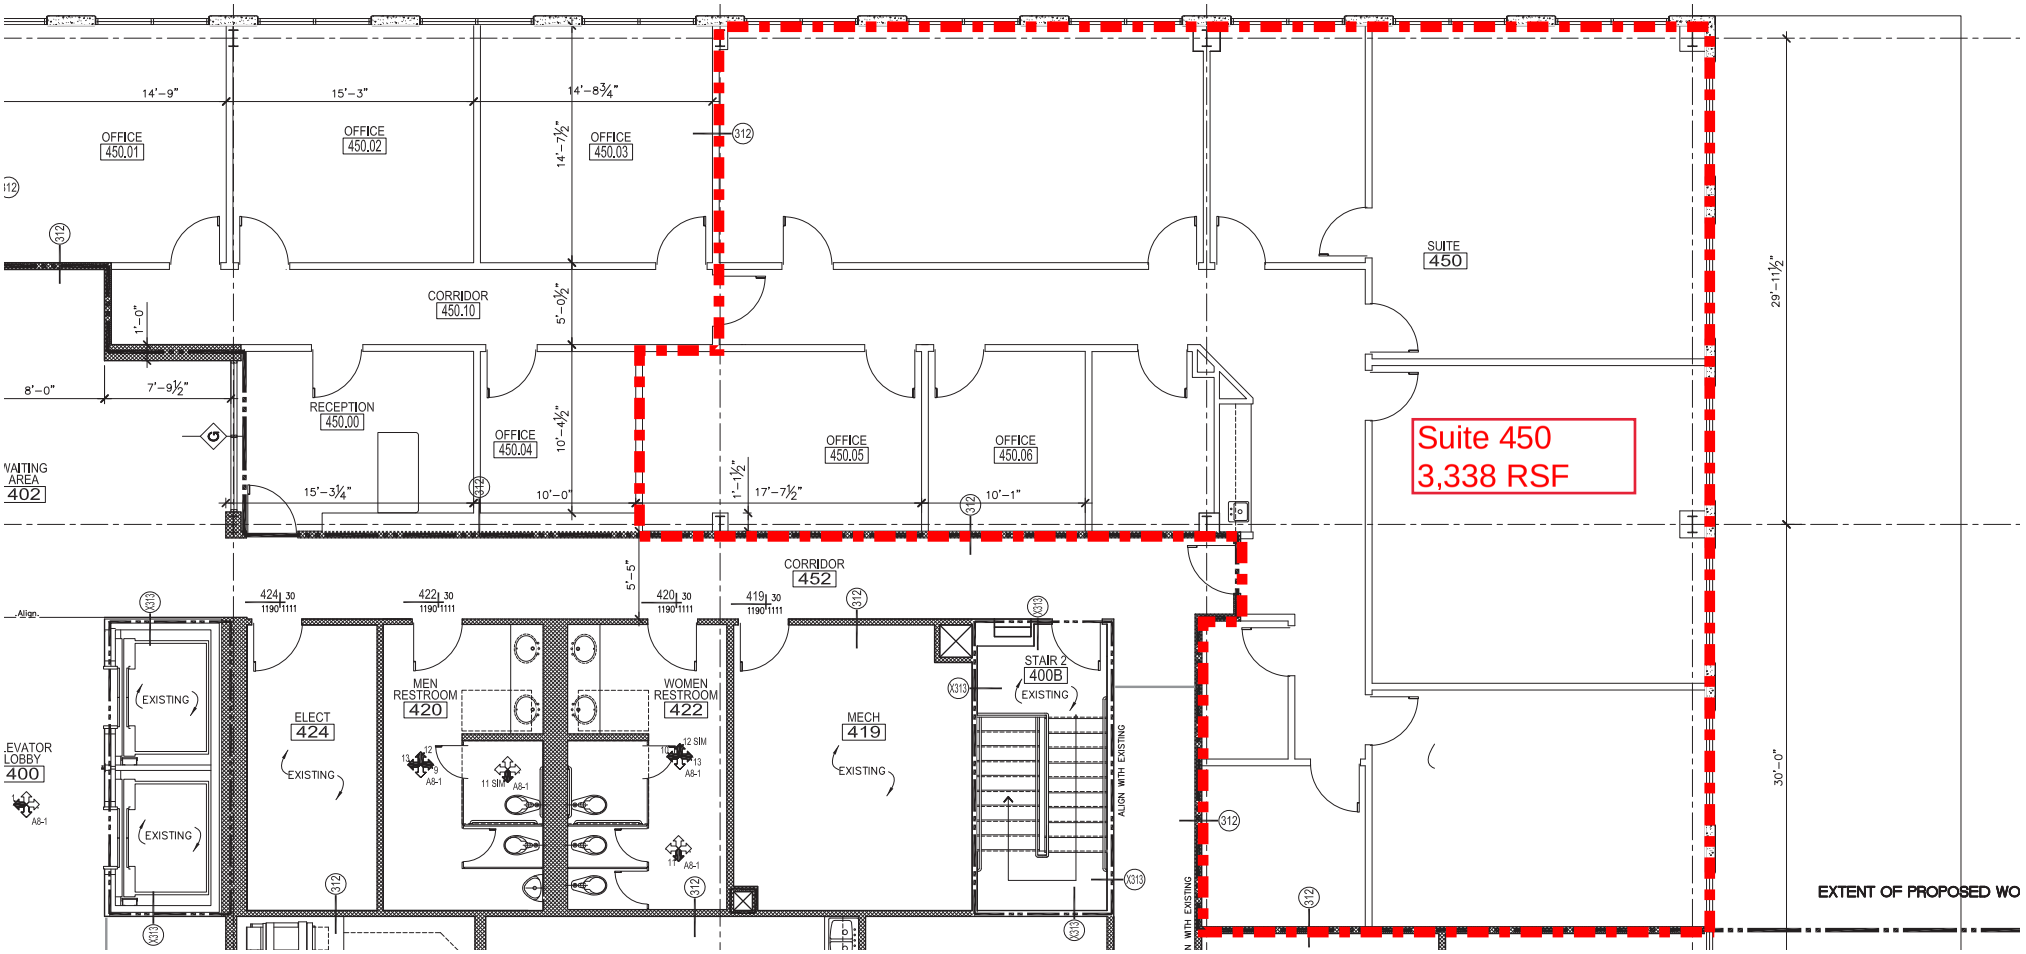
OFFICE 450.01
OFFICE 450.02
OFFICE 450.03
CORRIDOR 450.10
RECEPTION 450.00
OFFICE 450.04
OFFICE 450.05
OFFICE 450.06
SUITE 450
Suite 450
3,338 RSF
WAITING AREA 402
ELEVATOR LOBBY 400
ELECT 424
MEN RESTROOM 420
WOMEN RESTROOM 422
MECH 419
CORRIDOR 452
STAIR 2 400B
EXISTING
ALIGN WITH EXISTING
EXTENT OF PROPOSED WO